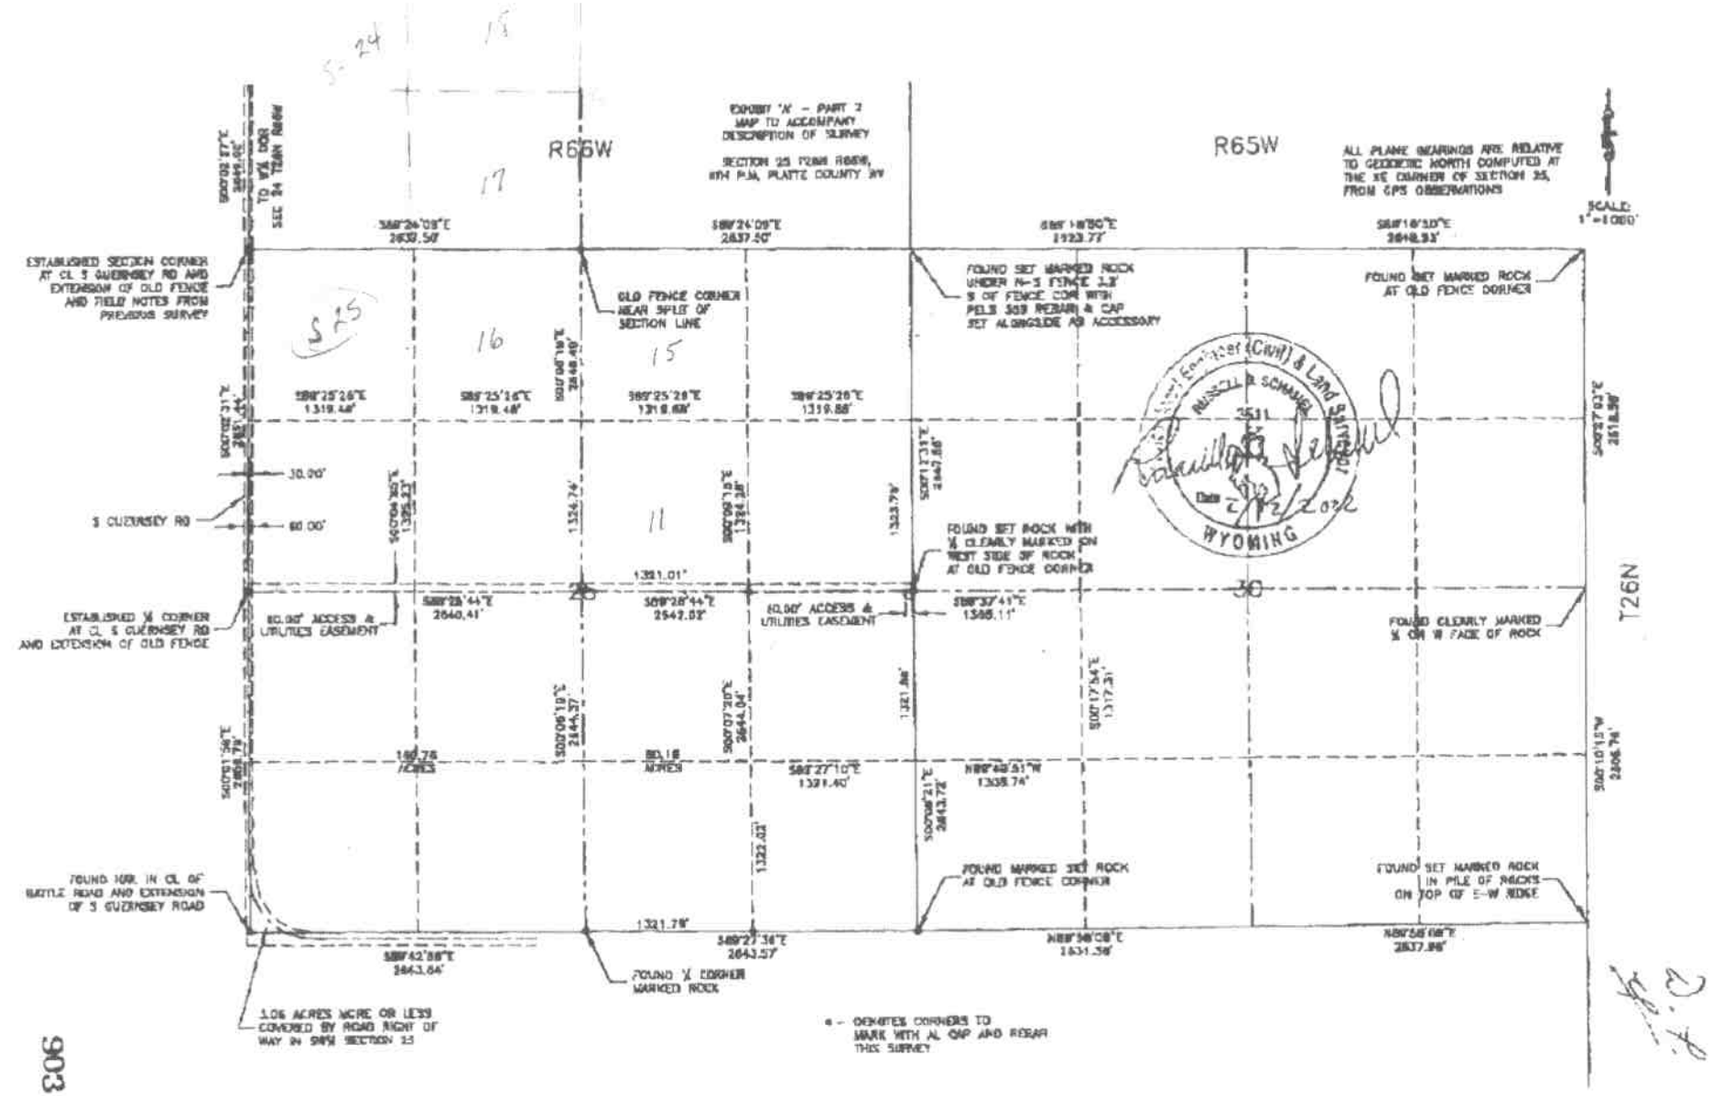
EXHIBIT "A" – PART 2
MAP TO ACCOMPANY
DESCRIPTION OF SURVEY
SECTION 25 T26N R66W,
6TH P.M., PLATTE COUNTY, WY
R66W
R65W
ALL PLANE BEARINGS ARE RELATIVE
TO GEODETIC NORTH COMPUTED AT
THE SE CORNER OF SECTION 25,
FROM GPS OBSERVATIONS
SCALE:
1" = 1000'
ESTABLISHED SECTION CORNER
AT CL S GUERNSEY RD AND
EXTENSION OF OLD FENCE
AND FIELD NOTES FROM
PREVIOUS SURVEY
OLD FENCE CORNER
NEAR SPLIT OF
SECTION LINE
FOUND SET MARKED ROCK
UNDER N-S FENCE 2.3'
S OF FENCE COR WITH
PLS 369 REBAR & CAP
SET ALONGSIDE AS ACCESSORY
FOUND SET MARKED ROCK
AT OLD FENCE CORNER
S GUERNSEY RD
30.00'
60.00'
FOUND SET ROCK WITH
¼ CLEARLY MARKED ON
WEST SIDE OF ROCK
AT OLD FENCE CORNER
ESTABLISHED ¼ CORNER
AT CL S GUERNSEY RD
AND EXTENSION OF OLD FENCE
60.00' ACCESS &
UTILITIES EASEMENT
60.00' ACCESS &
UTILITIES EASEMENT
FOUND CLEARLY MARKED
¼ ON W FACE OF ROCK
T26N
FOUND MARKED SET ROCK
AT OLD FENCE CORNER
FOUND SET MARKED ROCK
IN PILE OF ROCKS
ON TOP OF E-W RIDGE
FOUND 1000' IN CL OF
BATTLE ROAD AND EXTENSION
OF S GUERNSEY ROAD
FOUND ¼ CORNER
MARKED ROCK
1.06 ACRES MORE OR LESS
COVERED BY ROAD RIGHT OF
WAY IN SW¼ SECTION 25
• – DENOTES CORNERS TO
MARK WITH AL CAP AND REBAR
THIS SURVEY
WYOMING
903